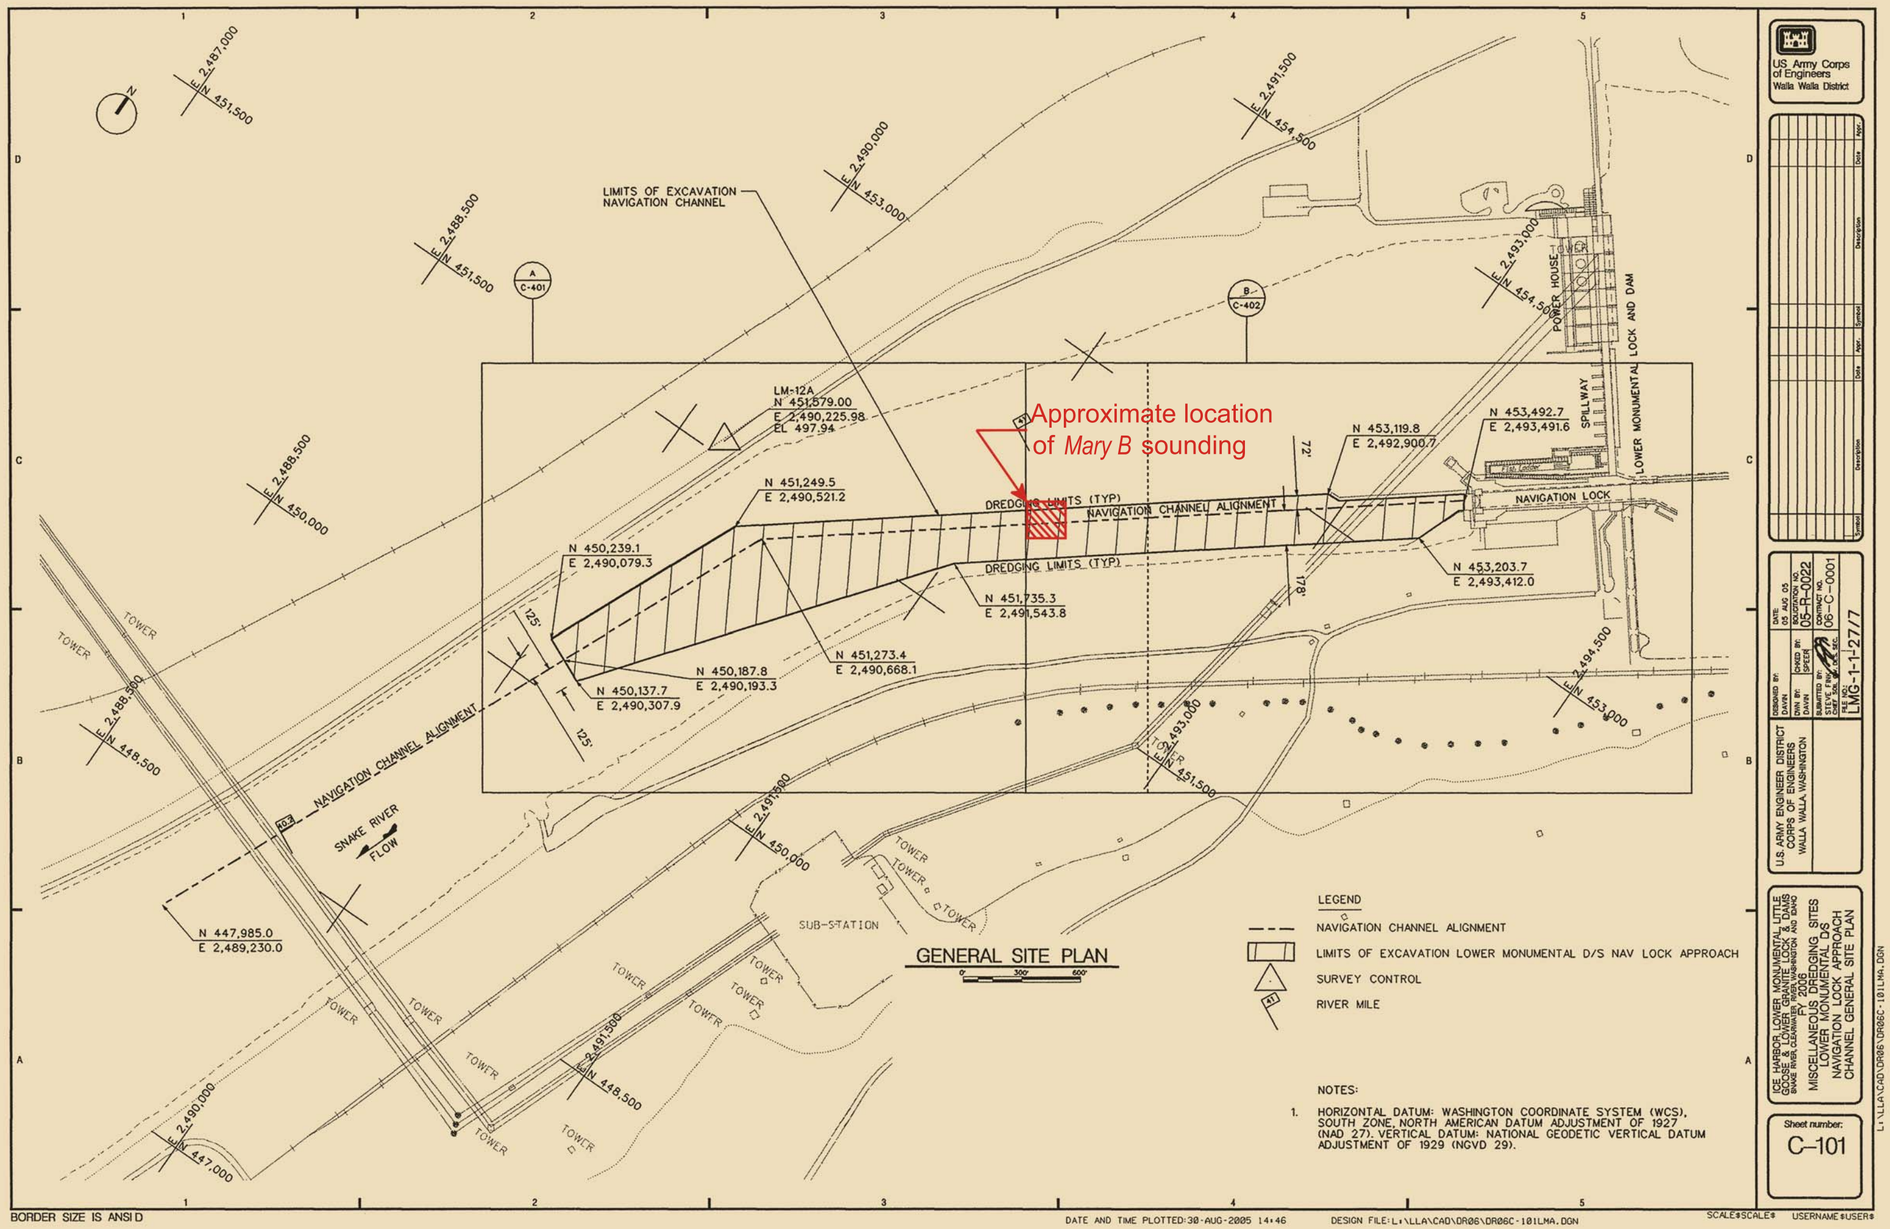

Approximate location of *Mary B* sounding
LIMITS OF EXCAVATION NAVIGATION CHANNEL
DREDGING LIMITS (TYP)
NAVIGATION CHANNEL ALIGNMENT
NAVIGATION LOCK
POWER HOUSE
SPILLWAY
LOWER MONUMENTAL LOCK AND DAM
SNAKE RIVER FLOW
SUB-STATION
TOWER
LM-12A
N 451,579.00
E 2,490,225.98
EL 497.94
N 451,249.5
E 2,490,521.2
N 450,239.1
E 2,490,079.3
N 451,735.3
E 2,491,543.8
N 451,273.4
E 2,490,668.1
N 450,187.8
E 2,490,193.3
N 450,137.7
E 2,490,307.9
N 453,119.8
E 2,492,900.7
N 453,492.7
E 2,493,491.6
N 453,203.7
E 2,493,412.0
N 447,985.0
E 2,489,230.0
GENERAL SITE PLAN
LEGEND
NAVIGATION CHANNEL ALIGNMENT
LIMITS OF EXCAVATION LOWER MONUMENTAL D/S NAV LOCK APPROACH
SURVEY CONTROL
RIVER MILE
NOTES:
1. HORIZONTAL DATUM: WASHINGTON COORDINATE SYSTEM (WCS), SOUTH ZONE, NORTH AMERICAN DATUM ADJUSTMENT OF 1927 (NAD 27). VERTICAL DATUM: NATIONAL GEODETIC VERTICAL DATUM ADJUSTMENT OF 1929 (NGVD 29).
US Army Corps of Engineers
Walla Walla District
U.S. ARMY ENGINEER DISTRICT
CORPS OF ENGINEERS
WALLA WALLA, WASHINGTON
ICE HARBOR, LOWER MONUMENTAL, LITTLE GOOSE & LOWER GRANITE LOCK & DAMS
MISCELLANEOUS DREDGING SITES
LOWER MONUMENTAL D/S
NAVIGATION LOCK APPROACH
CHANNEL GENERAL SITE PLAN
Sheet number:
C-101
BORDER SIZE IS ANSI D
DATE AND TIME PLOTTED:30-AUG-2005 14:46
DESIGN FILE:L:\LLA\CAD\DR06\DR06C-101LMA.DGN