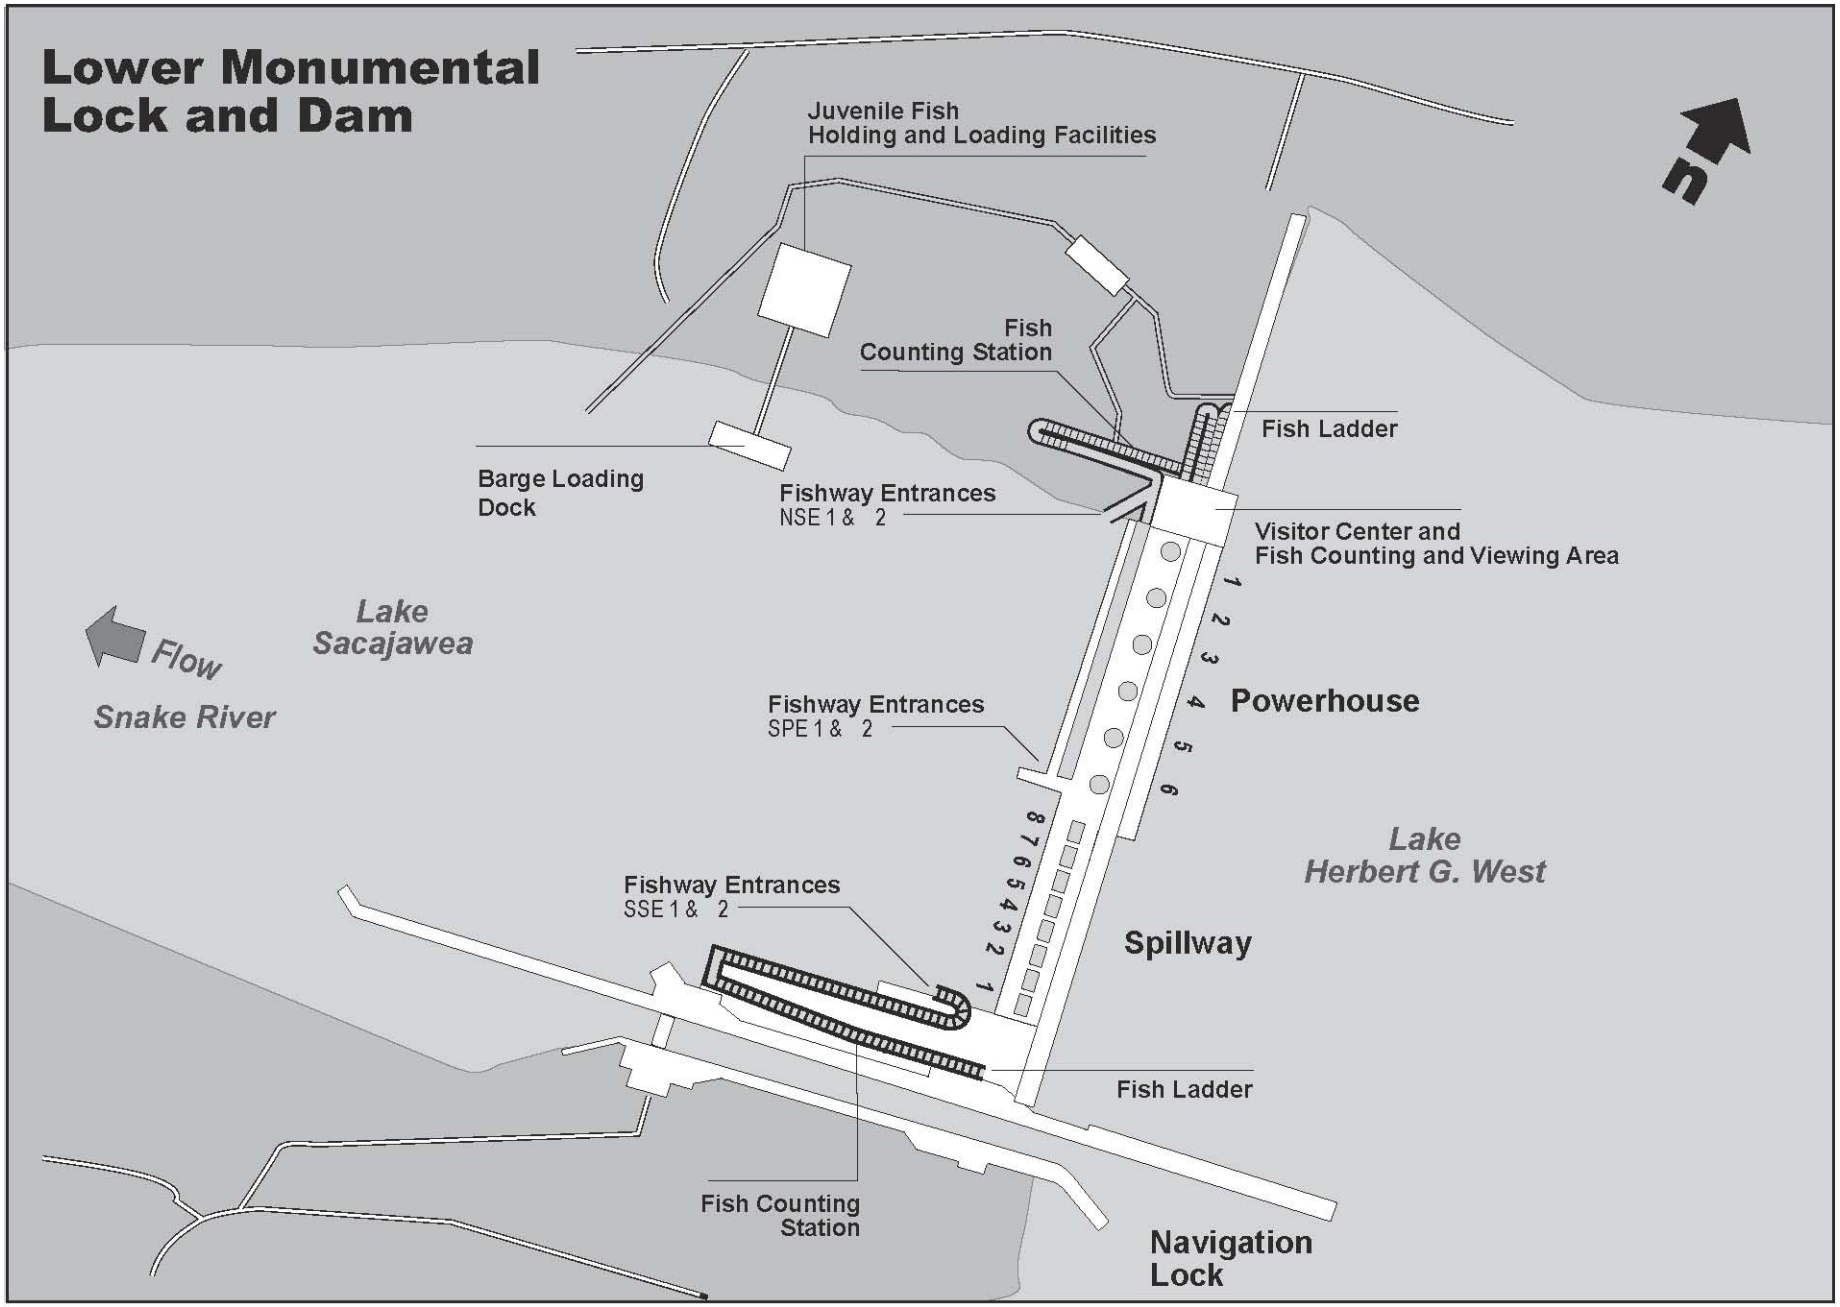

Figure LMN-1 Lower Monumental Lock and Dam General Site Plan