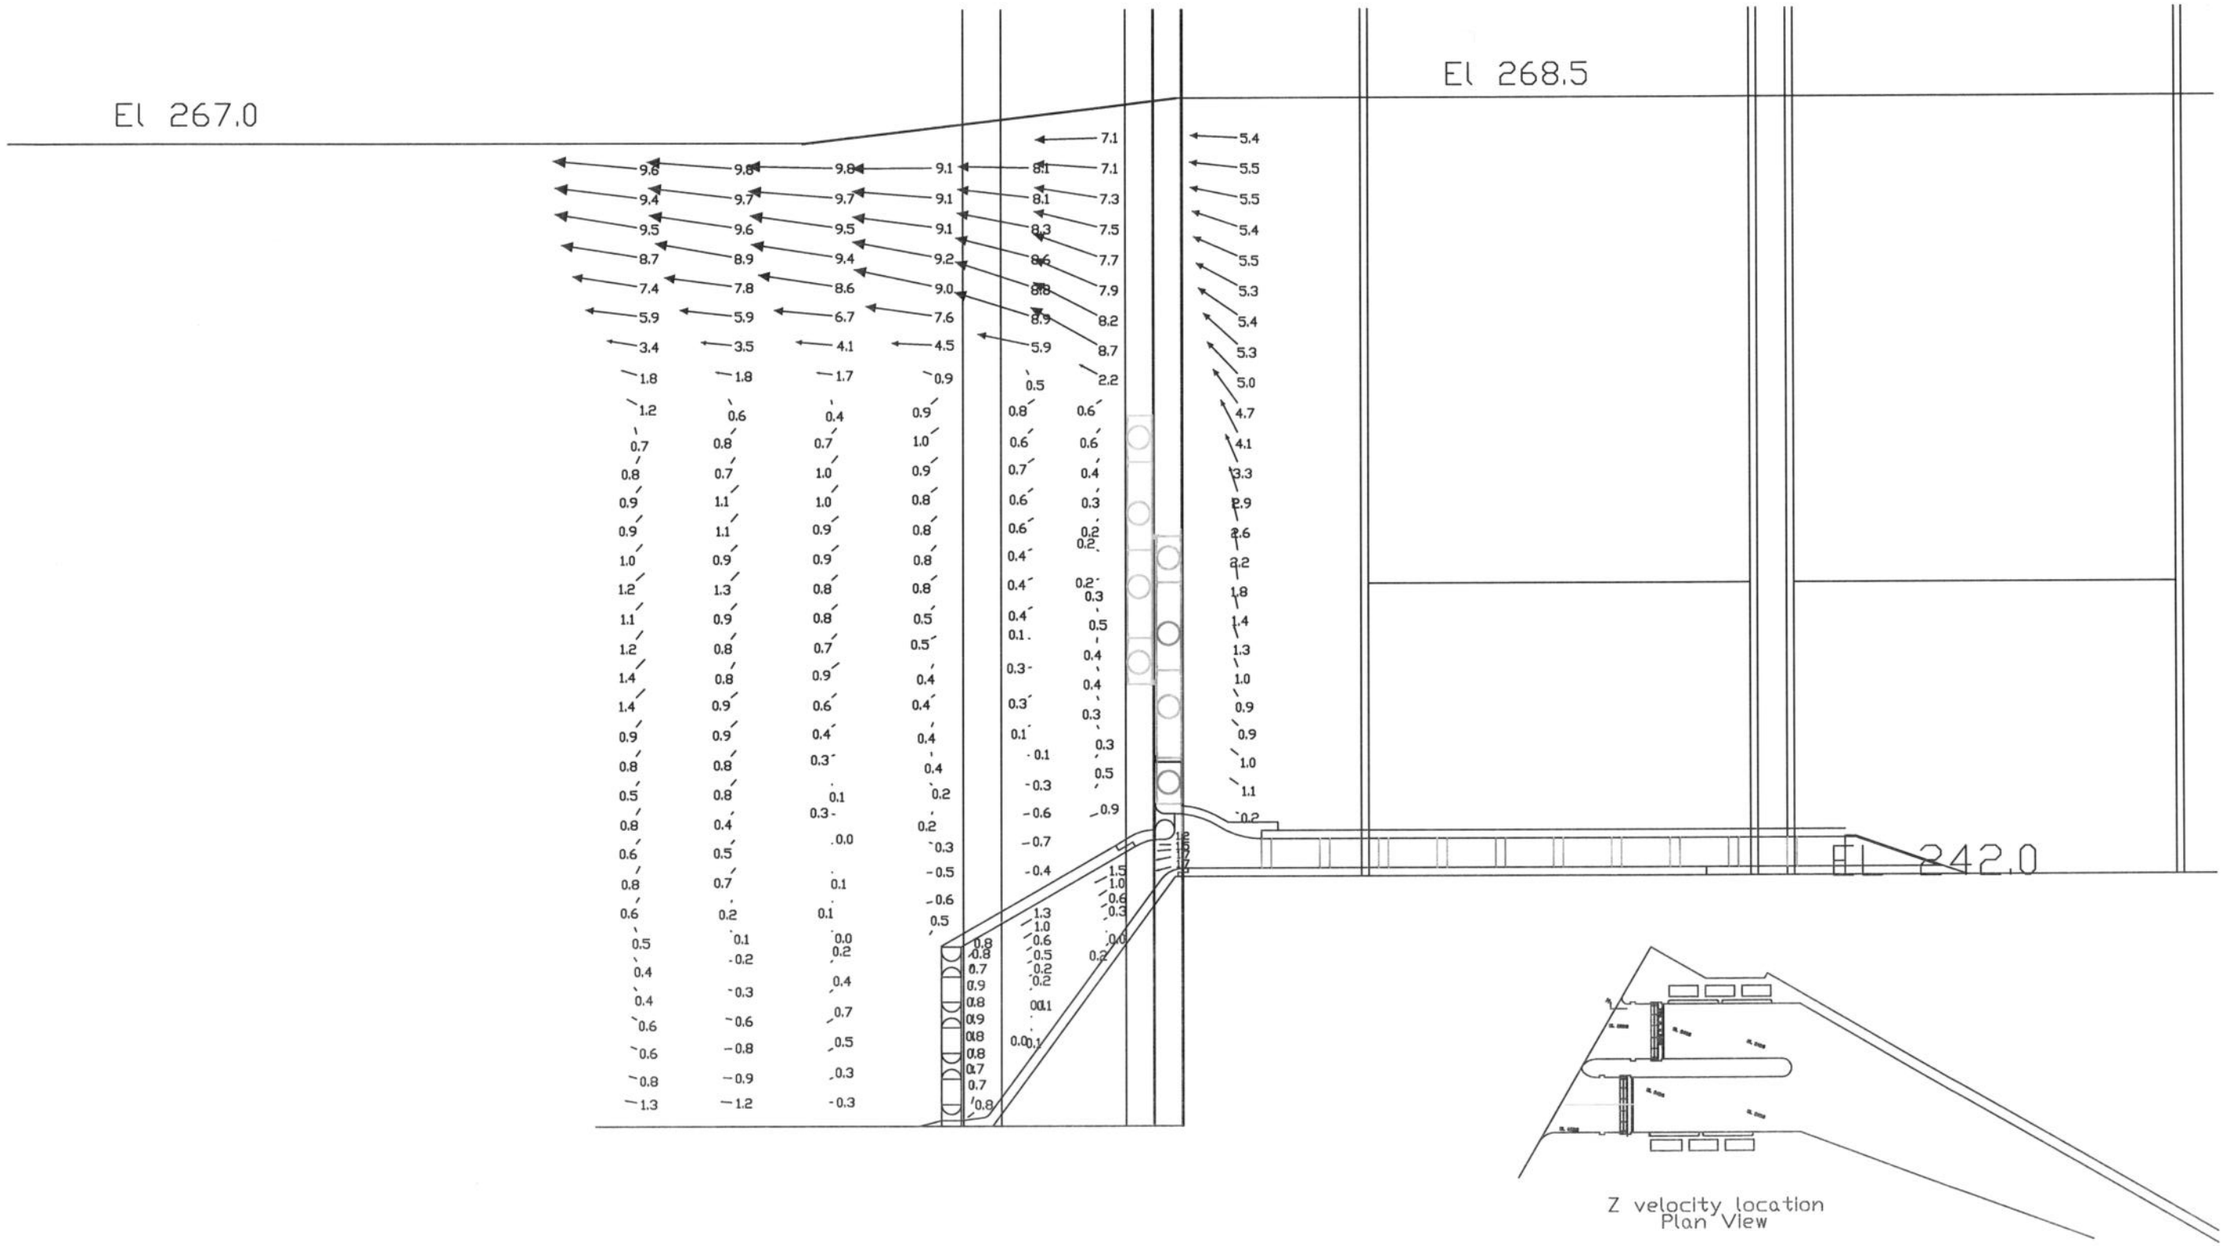

McNary Fishway Entrance (South Shore)
Modification 7 Alternative 1
Weir Elevation = 257.75
Tailrace Pool El = 267.0
Fishway Pool El = 268.5 ft
Velocities 7.5 Ft Off of Fishway Wall
10 Rows of Baffles